
Orlando Science Center:

Exhibit Layout



EMPLOYMENT AND TRAINING ADMINISTRATION
UNITED STATES DEPARTMENT OF LABOR

"This workforce solution was funded by a grant awarded under the President's Community-Based Job Training Grants as implemented by the U.S. Department of Labor's Employment and Training Administration. The solution was created by the grantee and does not necessarily reflect the official position of the U.S. Department of Labor. The Department of Labor makes no guarantees, warranties, or assurances of any kind, express or implies, with respect to such information, including any information on linked sites and including, but not limited to, accuracy of the information or its completeness, timeliness, usefulness, adequacy, continued availability, or ownership. This solution is copyrighted by the institution that created it. Internal use by an organization and/or personal use by an individual for non-commercial purposes is permissible. All other uses require the prior authorization of the copyright owner."

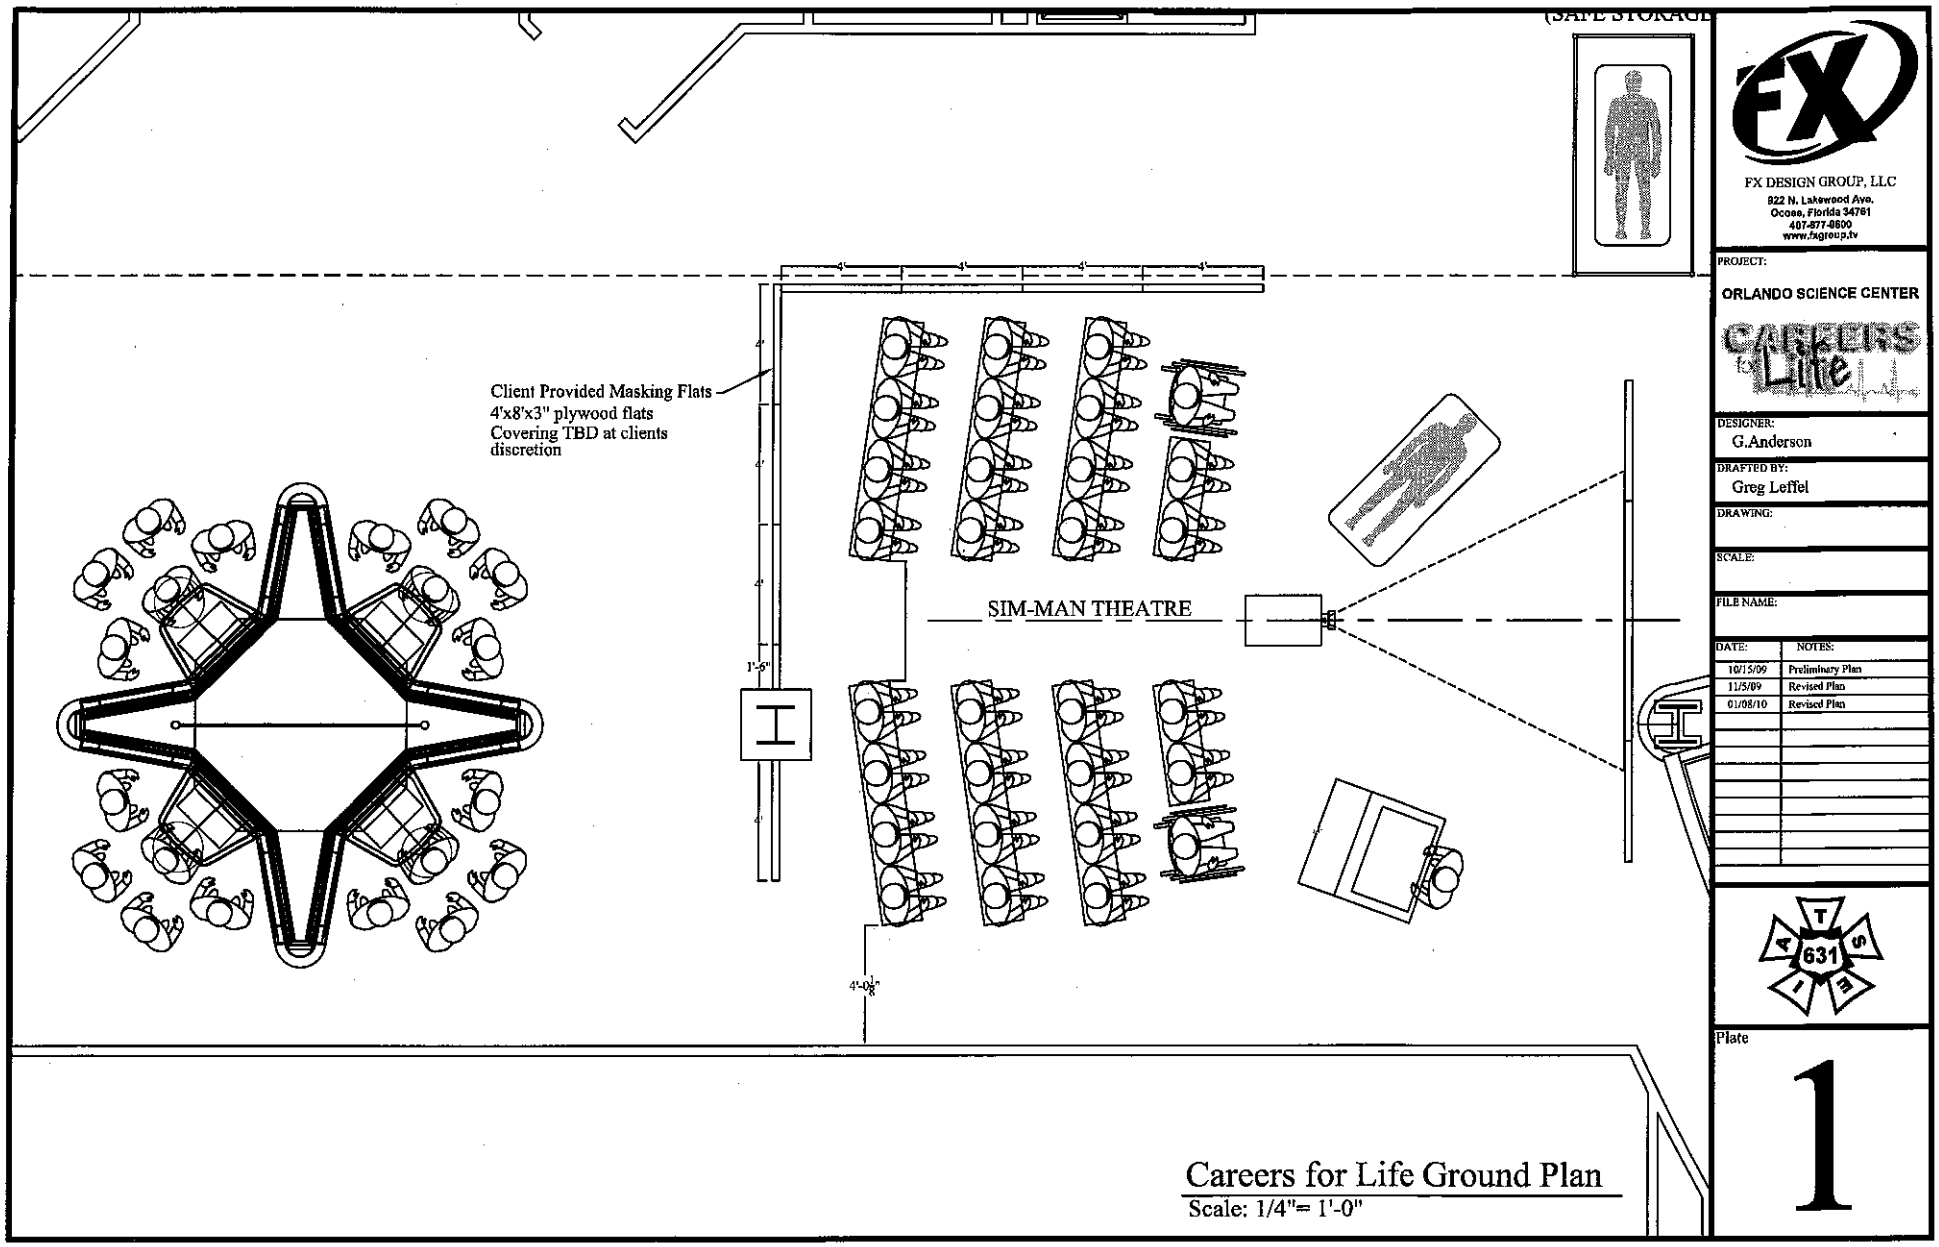

Careers for Life Ground Plan
Scale: 1/4"= 1'-0"

FX DESIGN GROUP, LLC
922 N. Lakewood Ave.
Ocoee, Florida 34761
407-877-8600
www.fxgroup.tv

PROJECT:
ORLANDO SCIENCE CENTER
CAREERS for Life

DESIGNER:
G.Anderson

DRAFTED BY:
Greg Leffel


DRAWING:

SCALE:


FILE NAME:

DATE:	NOTES:
10/15/09	Preliminary Plan
11/5/09	Revised Plan
01/08/10	Revised Plan

Plate
1

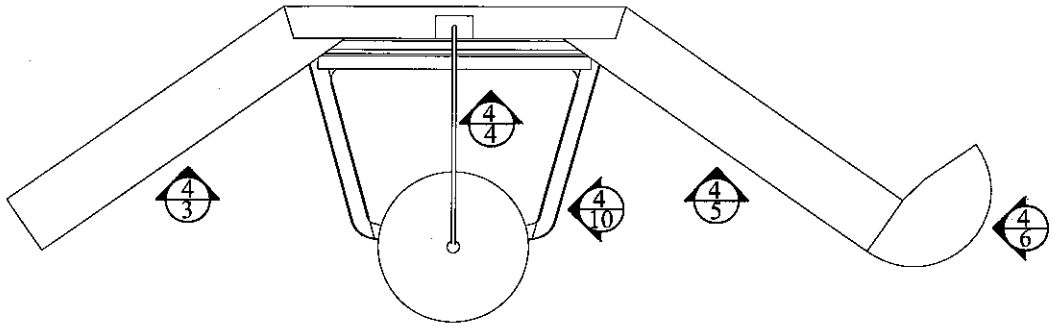

Tpy. Side & Plan View

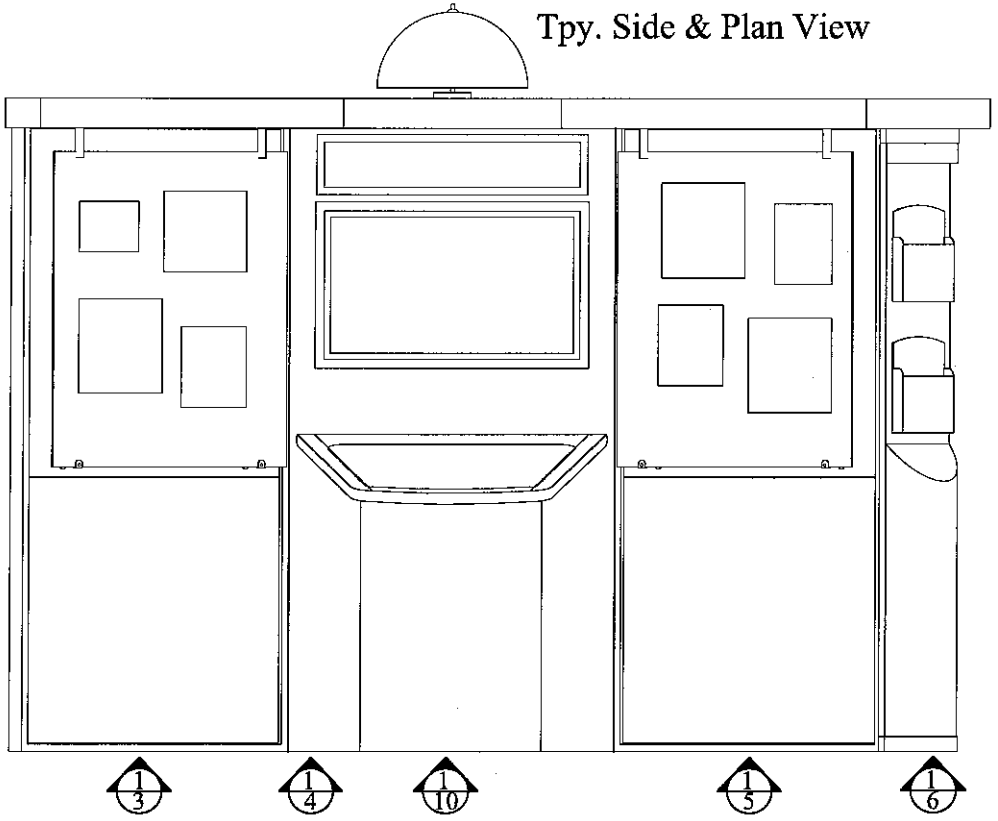

Tpy. Careers for Life Kiosk Elevation 1 of 4

Scale: 3/4"= 1'-0"

FX DESIGN GROUP, LLC
922 N. Lakewood Ave.
Ocoee, Florida 34761
407-877-0800
www.fxgroup.tv

PROJECT:

ORLANDO SCIENCE CENTER

CAREERS for Life

DESIGNER:
G.Anderson

DRAFTED BY:
Greg Leffel

DRAWING:

SCALE:

FILE NAME:

DATE:	NOTES:
10/15/09	Preliminary Plan
11/5/09	Revised Plan
01/08/10	Revised Plan


Plate

2

Typ. Wall Construction 1/2"
Birch Ply skinned in white
laminate with 1x3 framing

KEY

- L1 Stop Red (Gloss) Formica #839
- L2 Brushed Aluminum Wilsonart #4830-07
- L7 Red Paint PMS# 200c
- G1 Upper Stickyback Graphic
- G2 Lower Stickyback Graphic
- G3 TYP. Photo Graphic (sheet 7)
- H1 1/4" Clear Plexi
- H2 Stand-off
- H4 LED Down Light (TBD)

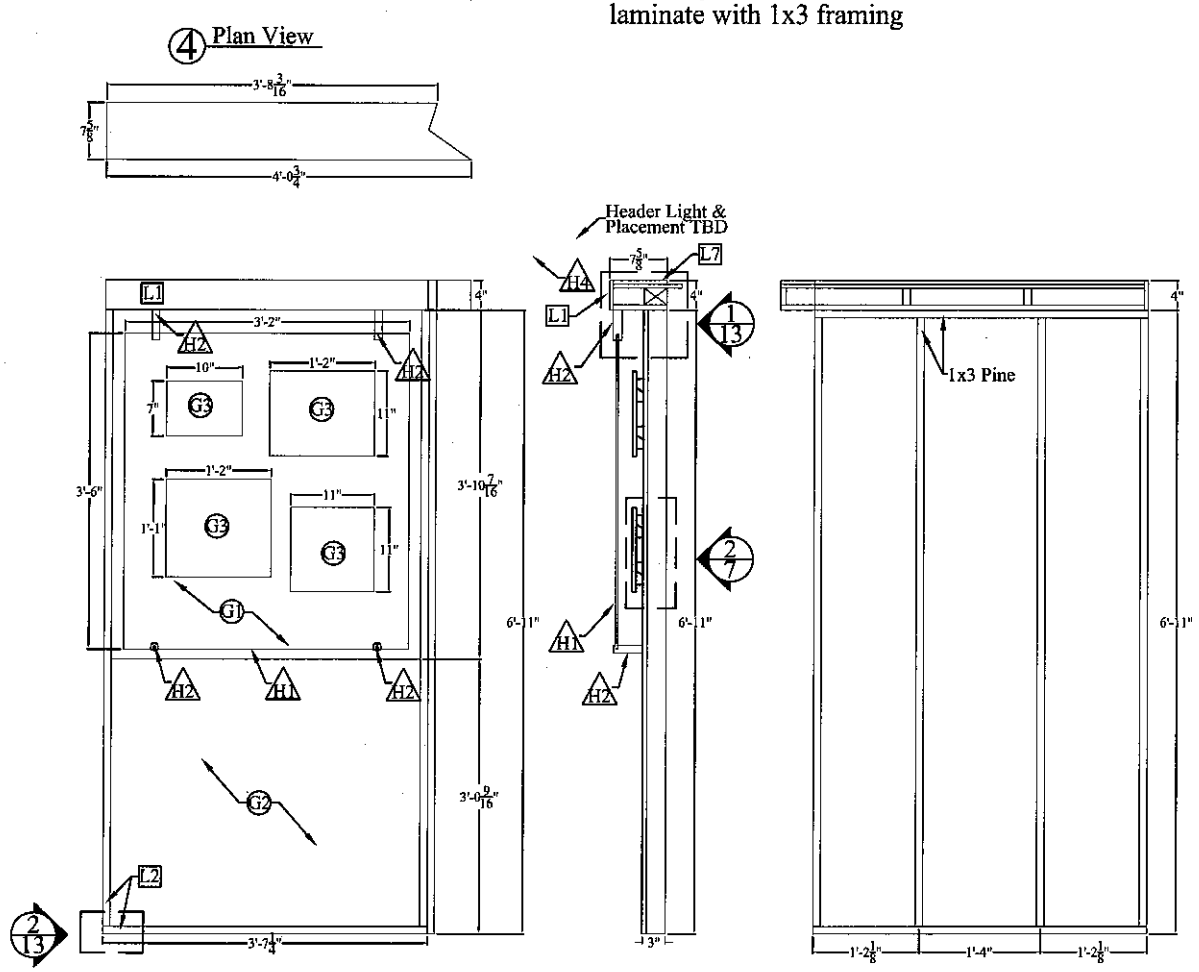

Tpy. Left Elevation

Scale: 3/4"= 1'-0"

FX DESIGN GROUP, LLC
922 N. Lakewood Ave.
Ocoee, Florida 34761
407-877-0600
www.fxgroup.tv

PROJECT:
ORLANDO SCIENCE CENTER

DESIGNER: G.Anderson

DRAFTED BY: Greg Leffel


DRAWING:

SCALE:


FILE NAME:

DATE:	NOTES:
10/15/09	Preliminary Plan
11/5/09	Revised Plan
01/08/10	Revised Plan

Plate 3

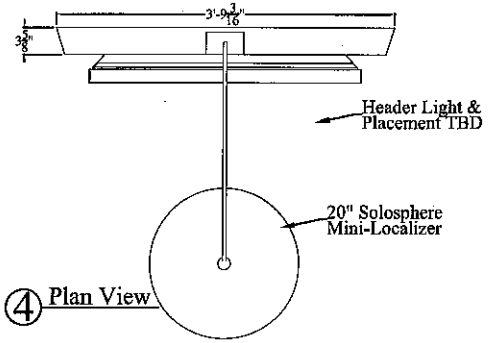

4 Plan View

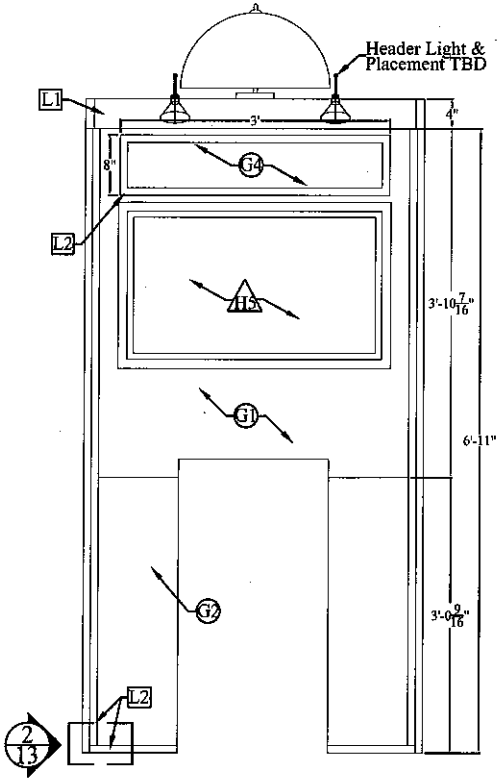


1 Front Elevation

Typ. Wall Construction 1/2" Birch Ply skinned in white laminate with 1x3 framing


The panel has 4 draw latchs to secure the center cabinet (see sheet 10 for cabinet detail)

Header lights and Sound Dome arm are still in design phase and do not effect the general construction of the units.

The lighting & Sound dome arm shall be presented as a stand alone pieces and shown in the as built drawings

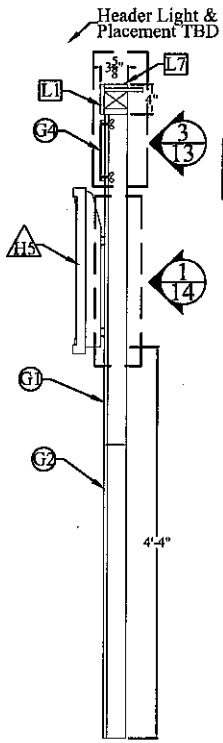

2 Side Elevation

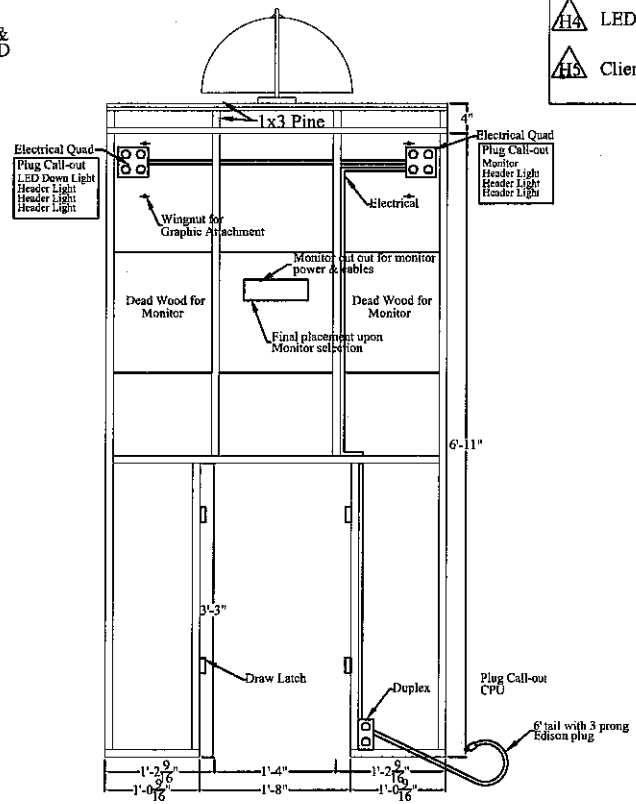

3 Back Elevation

Tpy. Center Elevation

Scale: 3/4"= 1'-0"

KEY

L1	Stop Red (Gloss) Formica #839
L2	Brushed Aluminum Wilsonart #4830-07
L7	Red Paint PMS# 200c
G1	Upper Stickyback Graphic
G2	Lower Stickyback Graphic
G4	Upper Center Sign
H4	LED Down Light (TBD)
H5	Client Provided Monitor

FX DESIGN GROUP, LLC
922 N. Lakewood Ave.
Ocoee, Florida 34761
407-877-8600
www.fxgroup.tv

PROJECT:
ORLANDO SCIENCE CENTER

DESIGNER: G.Anderson

DRAFTED BY: Greg Leffel

DRAWING:


SCALE:

FILE NAME:

DATE:	NOTES:
10/15/09	Preliminary Plan
11/5/09	Revised Plan
01/08/10	Revised Plan

Plate
4

Typ. Wall Construction 1/2"
Birch Ply skinned in white
laminate with 1x3 framing

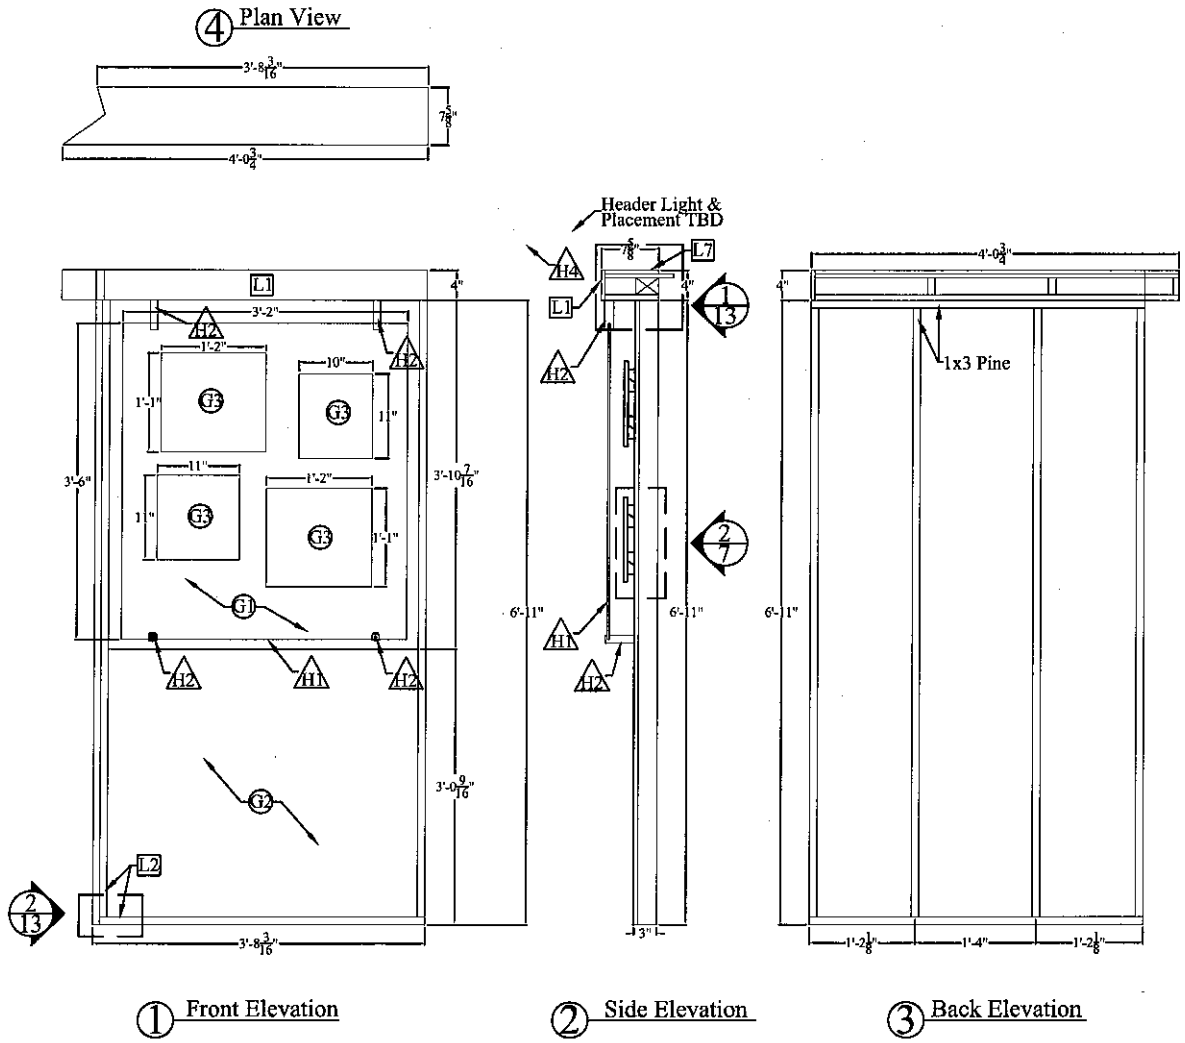

KEY

- L1 Stop Red (Gloss) Formica #839
- L2 Brushed Aluminum Wilsonart #4830-07
- L7 Red Paint PMS# 200c
- G1 Upper Stickyback Graphic
- G2 Lower Stickyback Graphic
- G3 TYP. Photo Graphic (sheet 7)
- H1 1/4" Clear Plexi
- H2 Stand-off
- H4 LED Down Light (TBD)

Tpy. Right Elevation
Scale: 3/4"= 1'-0"

FX DESIGN GROUP, LLC
922 N. Lakewood Ave.
Ocoee, Florida 34761
407-877-0600
www.fxgroup.tv

PROJECT:
ORLANDO SCIENCE CENTER

DESIGNER:
G.Anderson

DRAFTED BY:
G.Anderson

DRAWING:
GROUNDPLAN


SCALE:

FILE NAME:

DATE:	NOTES:
10/15/09	Preliminary Plan
11/5/09	Revised Plan
01/08/10	Revised Plan

Plate
5

Typ. Wall Construction with 3/8" Birch Bender Ply with 3/4" Ply Framing

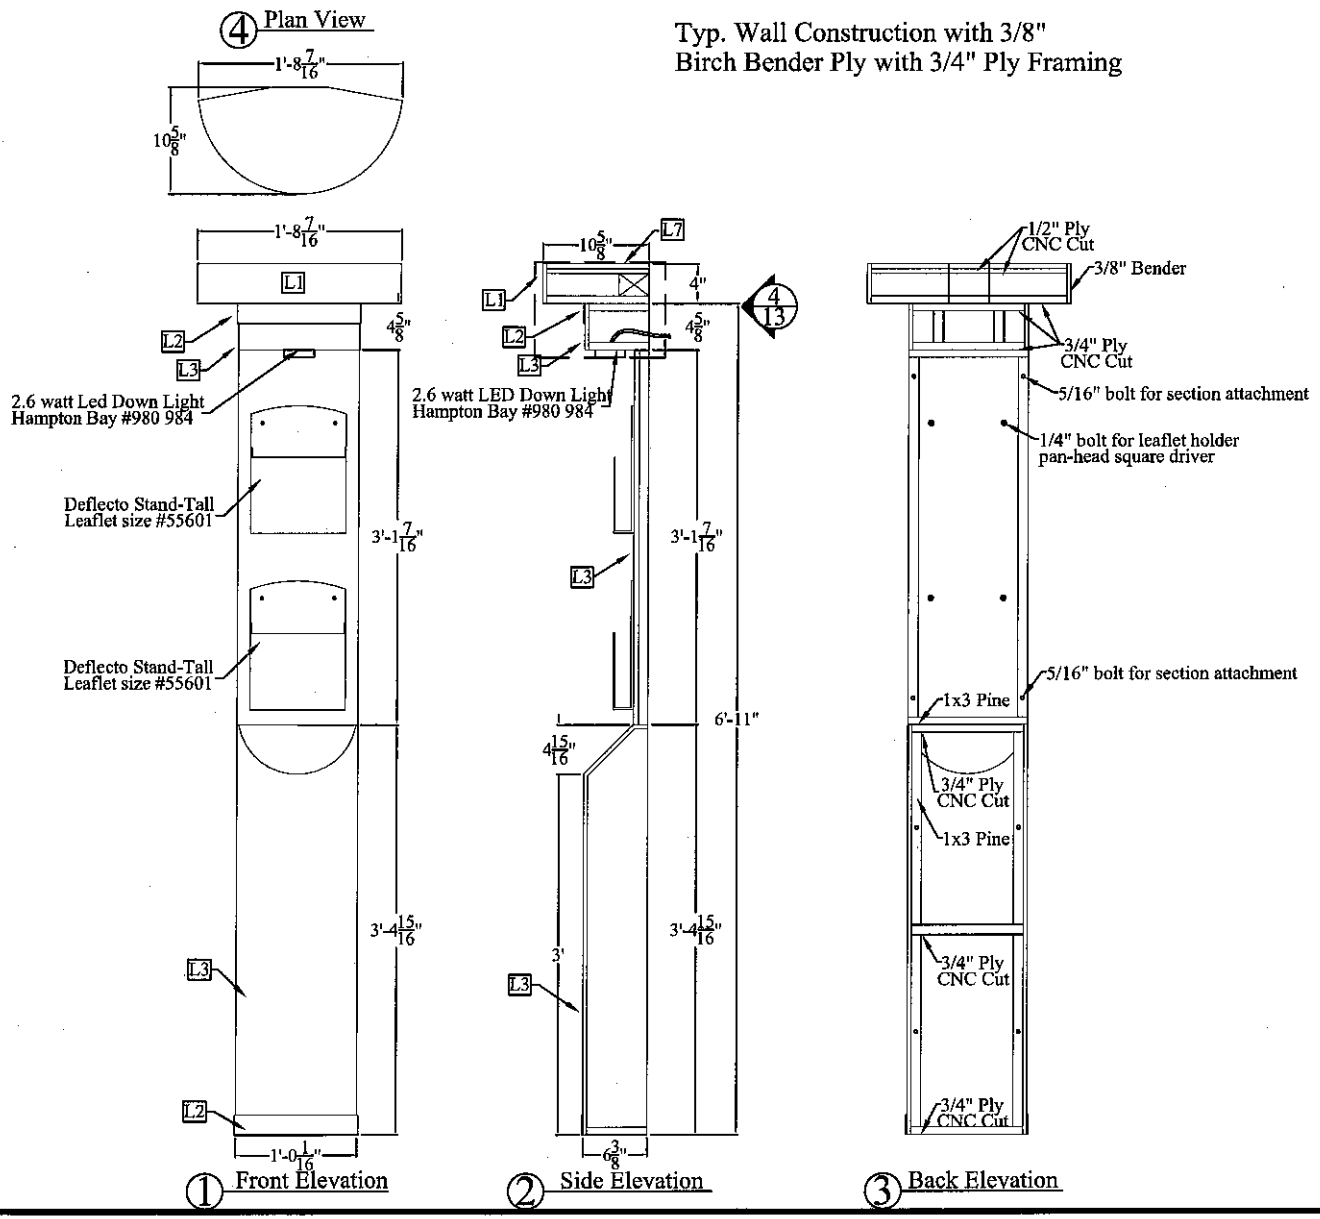

KEY

- L1 Stop Red (Gloss) Formica #839
- L2 Brushed Aluminum Wilsonart #4830-07
- L3 Windswept Pewter Wilsonart #4795-60
- L7 Red Paint PMS# 200c

Tpy. End Cap

Scale: 1"= 1'-0"

FX DESIGN GROUP, LLC
822 N. Lakewood Ave.
Ocoee, Florida 34761
407-877-9600
www.fxgroup.tv

PROJECT:
ORLANDO SCIENCE CENTER

DESIGNER: G.Anderson

DRAFTED BY: G.Anderson

DRAWING: GROUNDPLAN

SCALE:

FILE NAME:

DATE:	NOTES:
10/15/09	Preliminary Plan
11/5/09	Revised Plan
01/08/10	Revised Plan


Plate 6

Final Graphics pending design approvals
and will be applied after construction


KEY

G3 TYP. Photo Graphic


L8 Flat Black Paint

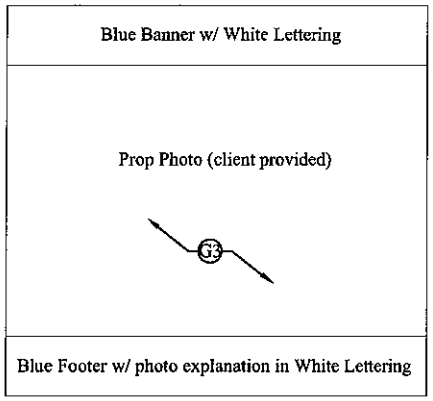

① Front Elevation

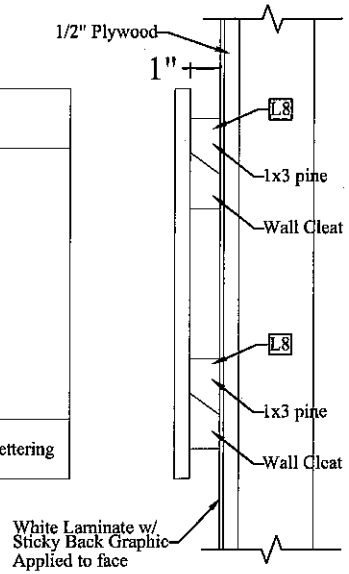

② Side Elevation

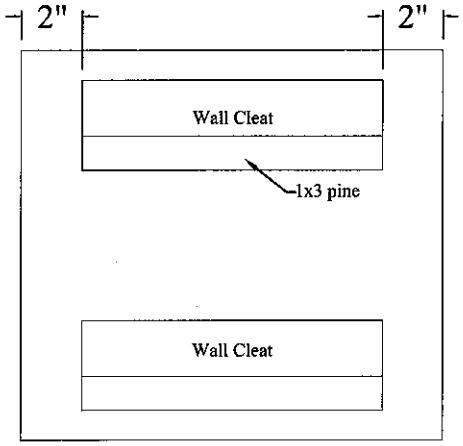

③ Back Elevation

Sheet 2

4 at 7"x10"
4 at 11"x1'-2"
4 at 1'-1"x 1'-2"
4 at 11"x 11"

Sheet 4

4 at 10"x 11"
4 at 11"x1'-2"
4 at 1'-1"x 1'-2"
4 at 11"x 11"

Tpy. Graphic Sign

Scale: 3"= 1'-0"

FX DESIGN GROUP, LLC
922 N. Lakewood Ave.
Ocoee, Florida 34761
407-877-9600
www.fxgroup.tv

PROJECT:
ORLANDO SCIENCE CENTER

CAREERS for Life

DESIGNER: G.Anderson

DRAFTED BY: G.Anderson

DRAWING: GROUNDPLAN

SCALE:

FILE NAME:

DATE:	NOTES:
10/15/09	Preliminary Plan
11/5/09	Revised Plan
01/08/10	Revised Plan

Plate 7

Typ. Wall Construction with 1/2" Birch Ply covered in Panama Front Runner with 1x3 framing

Top of wall will unistrut fasten to tie into the grid as needed


Back is covered in Panama Front Runner wrapped over 1/4" ply (applied on site)

KEY


L4 Panama Front Runner Lockfast.com




4 Plan View

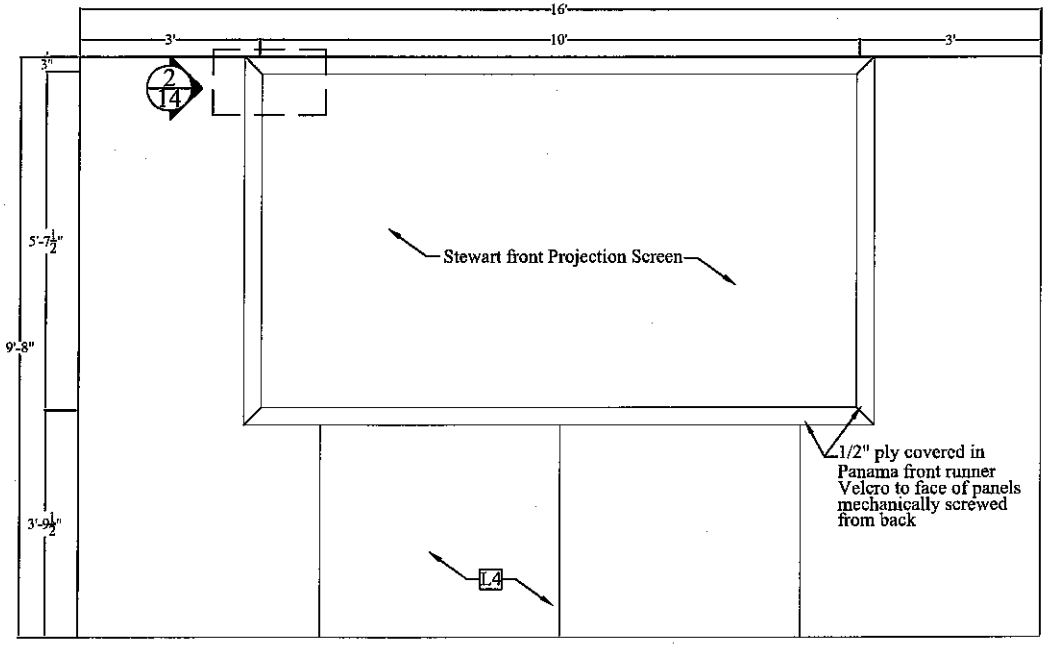

1 Front Elevation

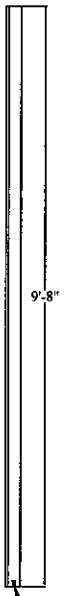

2 Side Elevation

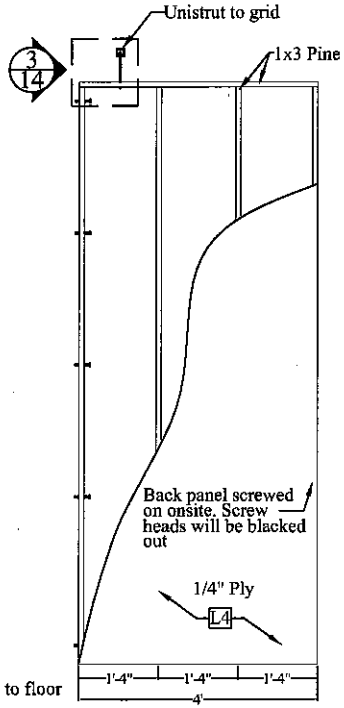

Typ. Back Elevation
3 Build 4 Sections

Theater Wall
Scale: 1/2"= 1'-0"

FX DESIGN GROUP, LLC
922 N. Lakewood Ave.
Ocoee, Florida 34761
407-877-9800
www.fxgroup.tv

PROJECT:
ORLANDO SCIENCE CENTER

CAREERS for Life

DESIGNER: G.Anderson

DRAFTED BY: G.Anderson

DRAWING: GROUNDPLAN

SCALE:

FILE NAME:

DATE:	NOTES:
10/15/09	Preliminary Plan
11/5/09	Revised Plan
01/08/10	Revised Plan

IATSE 631

Plate
8

Typ. Podium Construction with 3/4" Birch Ply including Shelves and Doors


2 Shelves located on the inside of Lectern

1 Quad box located inside of Lectern

KEY

L3 Windswept Pewter Wilsonart #4795-60

L5 Stop Red (flat) Formica #839-58

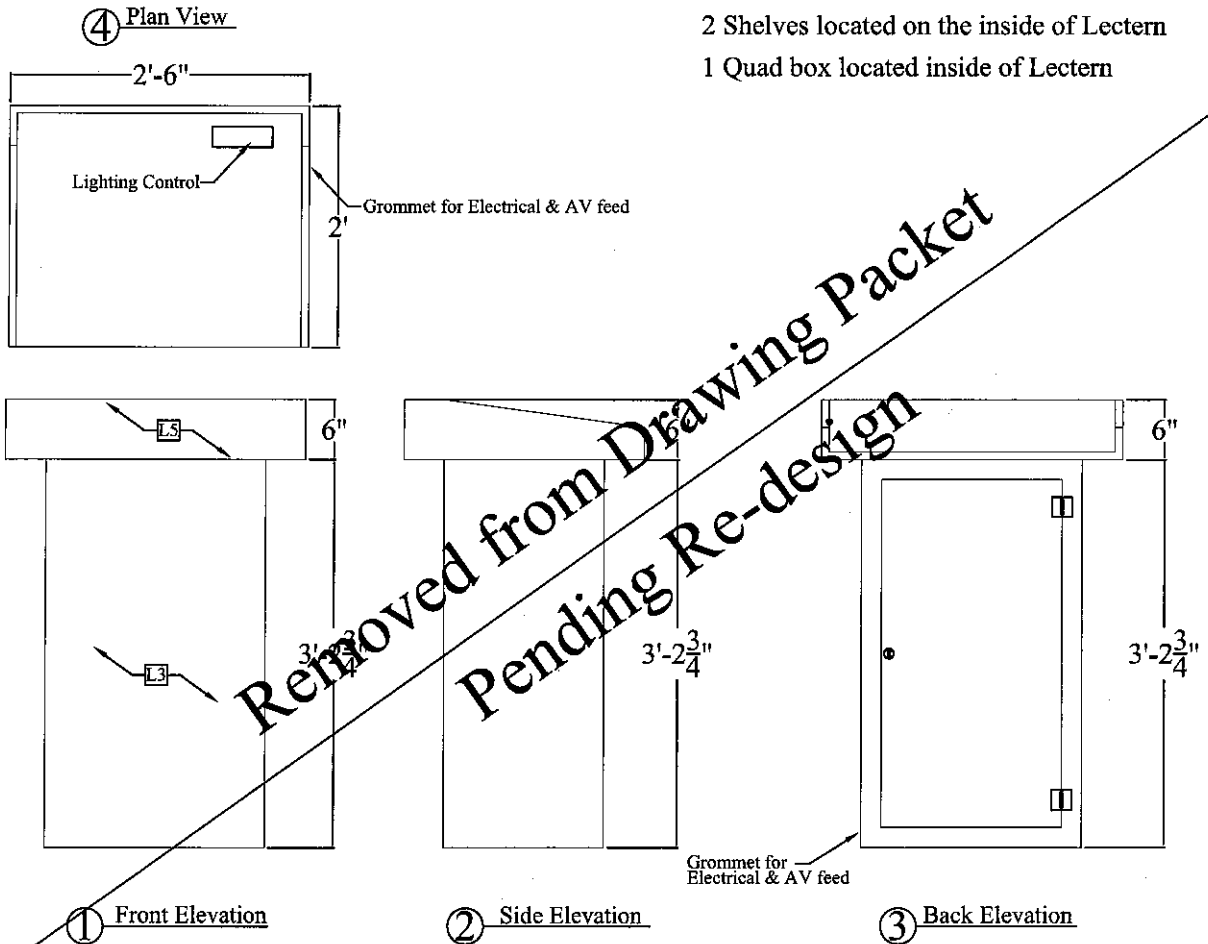

Removed from Drawing Packet
Pending Re-design

Theater Lectern
Scale: 1"= 1'-0"

FX DESIGN GROUP, LLC
922 N. Lakewood Ave.
Ocoee, Florida 34761
407-877-9600
www.fxgroup.tv

PROJECT:
ORLANDO SCIENCE CENTER

DESIGNER:
G.Anderson

DRAFTED BY:
G.Anderson

DRAWING:
GROUNDPLAN

SCALE:

FILE NAME:

DATE:	NOTES:
10/15/09	Preliminary Plan
11/5/09	Revised Plan
01/08/10	Revised Plan

Plate
9


Cabinet is Draw Latched to Center Wall and un-latches to slides out for access to center of unit and CPU's


Graphic is applied to 1/8" Sentra with Plexi Glass covering graphic


Final Graphics pending design approvals and will be applied after construction


KEY

- L2 Brushed Aluminum Wilsonart #4830-07
- L3 Windswept Pewter Wilsonart #4795-60
- G3 Counter Graphic

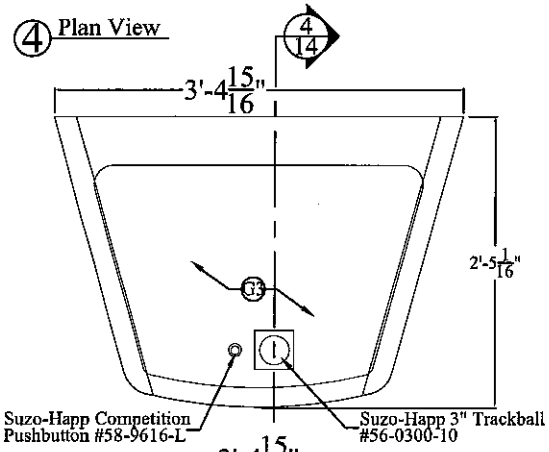

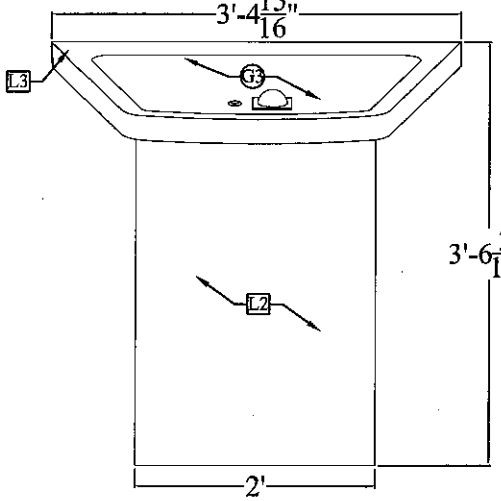

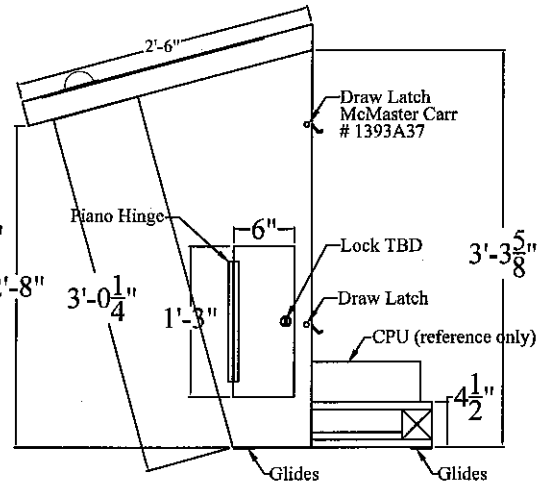

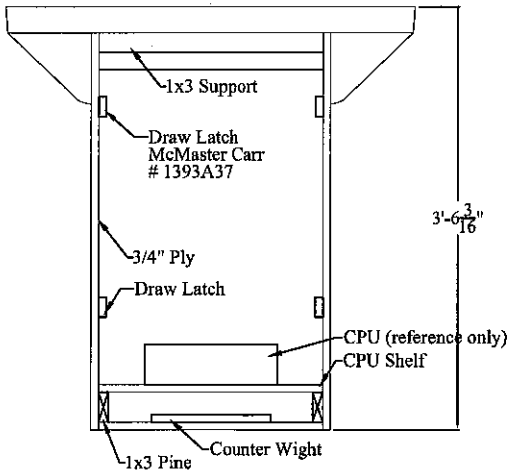

Tpy. Center Wall Counter

Scale: 1"= 1'-0"

FX DESIGN GROUP, LLC
922 N. Lakewood Ave.
Ocoee, Florida 34761
407-877-9509
www.fxgroup.tv

PROJECT:
ORLANDO SCIENCE CENTER
CAREERS in Light

DESIGNER: G.Anderson
DRAFTED BY: G.Anderson
DRAWING: GROUNDPLAN
SCALE:
FILE NAME:

DATE:	NOTES:
10/15/09	Preliminary Plan
11/5/09	Revised Plan
01/08/10	Revised Plan


Plate 10


KEY

L6 Aluminum is Brushed & Clear Coated

G4 Careers for Life Graphic applied to 3/4" white Gator Board

② Plan View

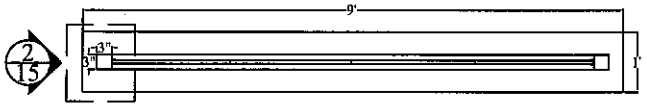

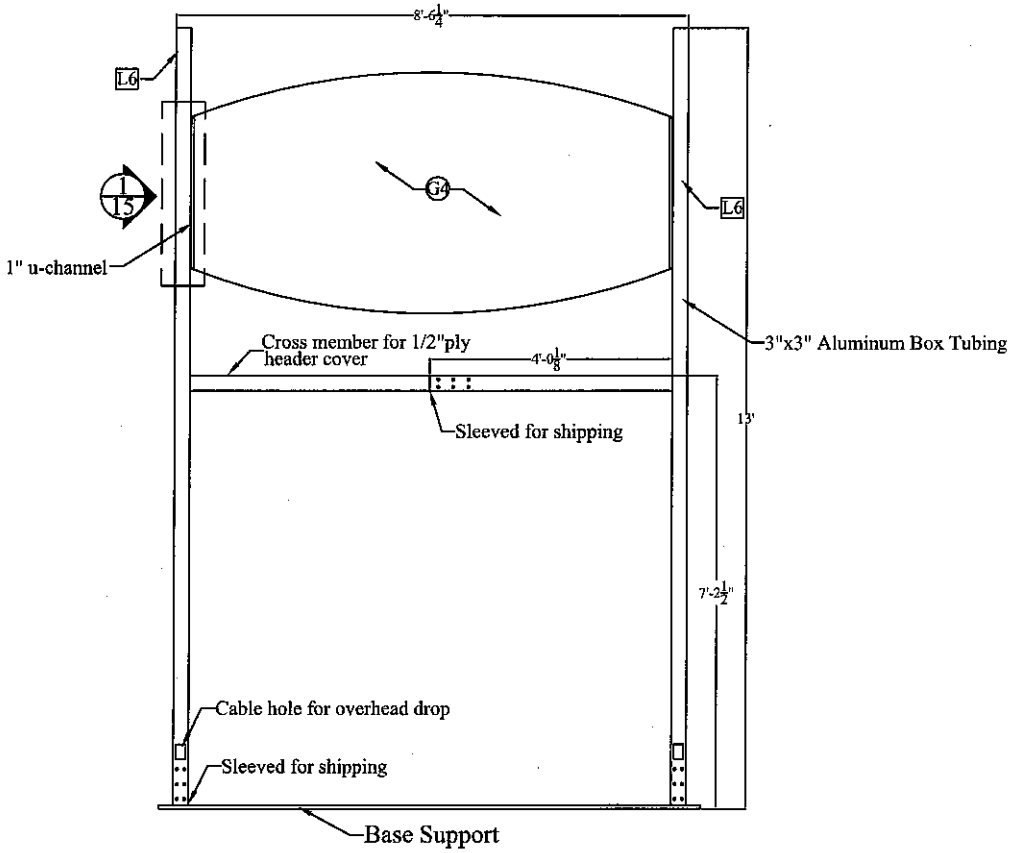

① Front Elevation

Careers for Life Sign

Scale: 1/2"= 1'-0"

FX DESIGN GROUP, LLC
922 N. Lakewood Ave.
Ocoee, Florida 34761
407-877-9600
www.fxgroup.tv

PROJECT:
ORLANDO SCIENCE CENTER

DESIGNER:
G.Anderson

DRAFTED BY:
G.Anderson

DRAWING:
GROUNDPLAN


SCALE:

FILE NAME:

DATE:	NOTES:
10/15/09	Preliminary Plan
11/5/09	Revised Plan
01/08/10	Revised Plan

Plate
11

Dimensioned & Cut on CNC

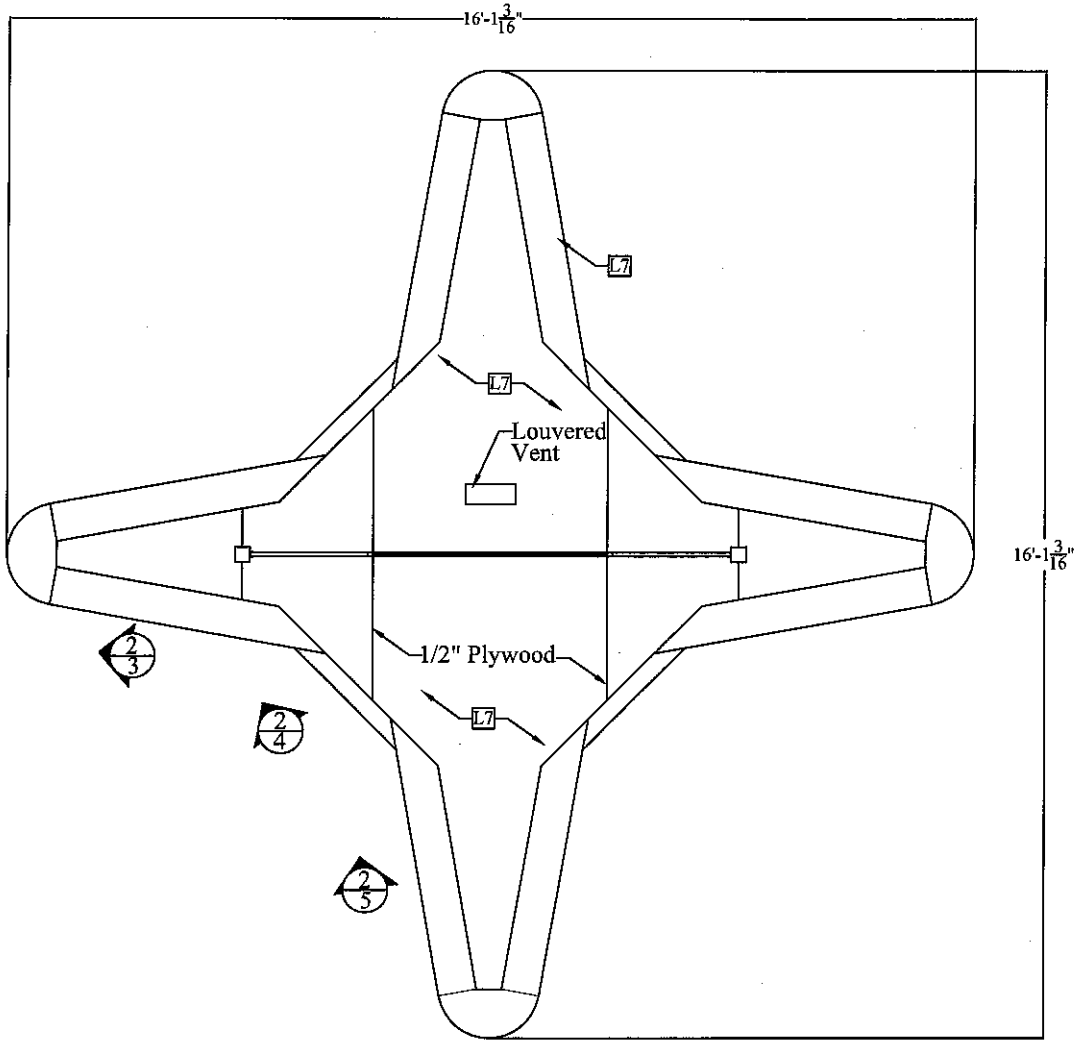

① Plan View

KEY

L7 Red Paint PMS# 200c

Kiosk Top Cover

Scale: 1/2"= 1'-0"

FX DESIGN GROUP, LLC
922 N. Lakewood Ave.
Ocoee, Florida 34761
407-877-6800
www.fxgroup.tv

PROJECT:
ORLANDO SCIENCE CENTER
CAREERS for Life

DESIGNER: G.Anderson

DRAFTED BY: G.Anderson


DRAWING: GROUNDPLAN

SCALE:


FILE NAME:

DATE:	NOTES:
10/15/09	Preliminary Plan
11/5/09	Revised Plan
01/08/10	Revised Plan


Plate
12

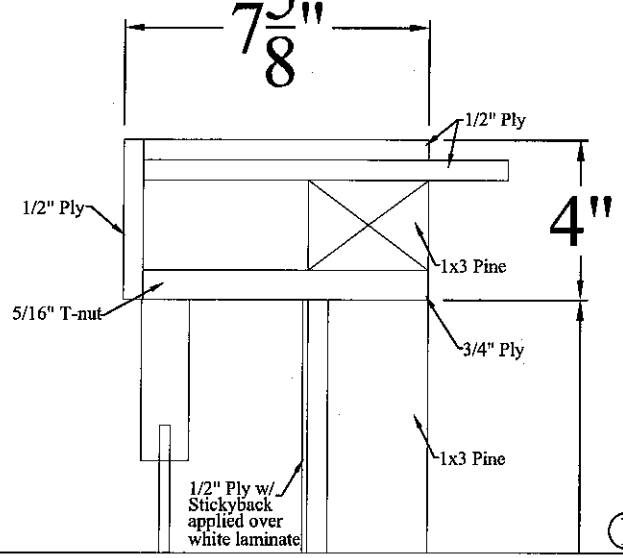


① Header Detail
Scale: 4"=1'-0"

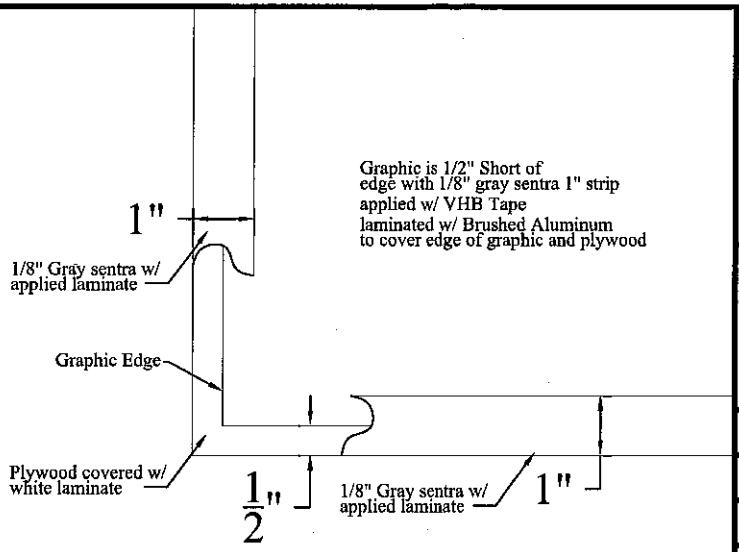

② Graphic & Trim Detail
Scale: 6"=1'-0"

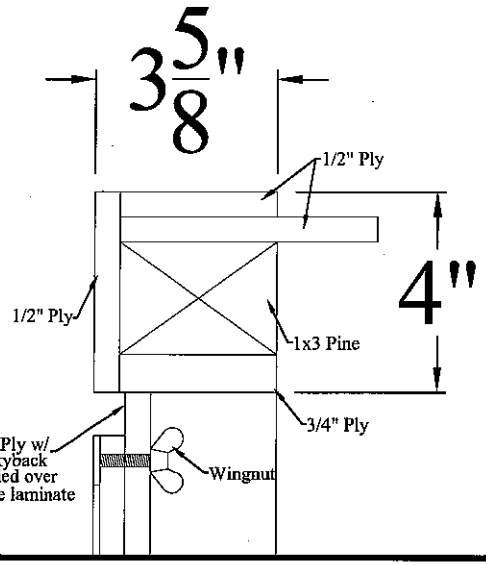

③ Header Detail
Scale: 5"=1'-0"

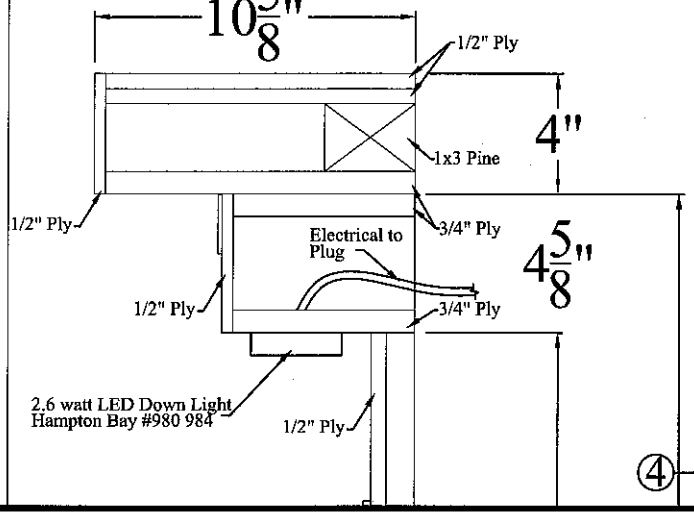

④ Header Detail
Scale: 3"=1'-0"

FX DESIGN GROUP, LLC
922 N. Lakewood Ave.
Ocoee, Florida 34761
407-877-9800
www.fxgroup.tv

PROJECT:
ORLANDO SCIENCE CENTER

CAREERS for Life

DESIGNER:
G.Anderson

DRAFTED BY:
G.Anderson


DRAWING:
GROUNDPLAN

SCALE:


FILE NAME:

DATE:	NOTES:
10/15/09	Preliminary Plan
11/5/09	Revised Plan
01/08/10	Revised Plan


Plate
13

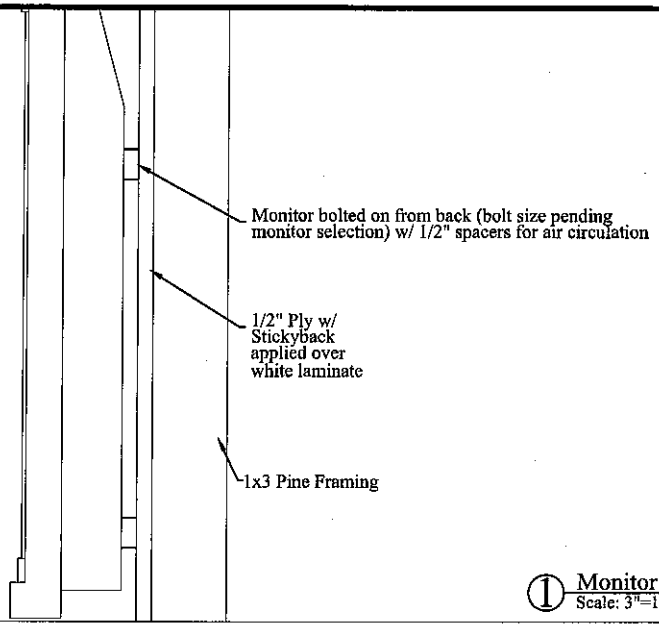


1 Monitor Detail
Scale: 3"=1'-0"

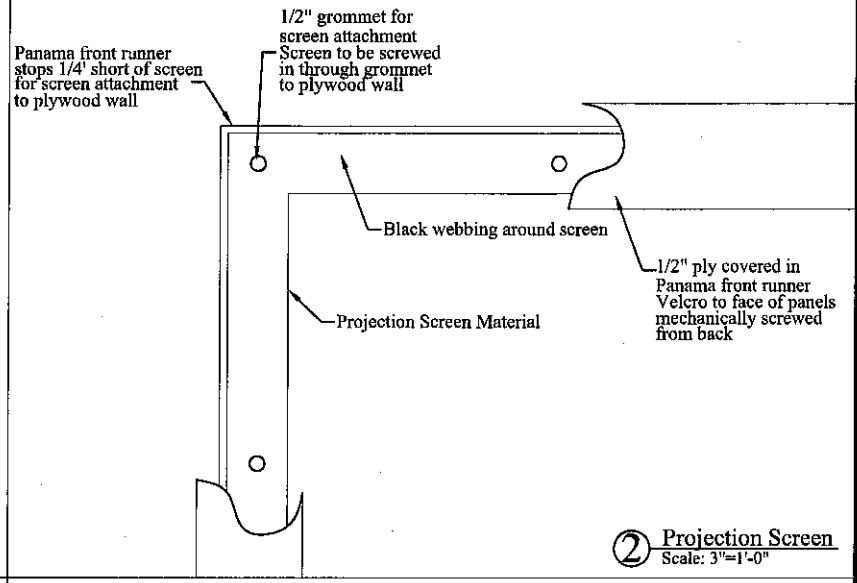

2 Projection Screen
Scale: 3"=1'-0"

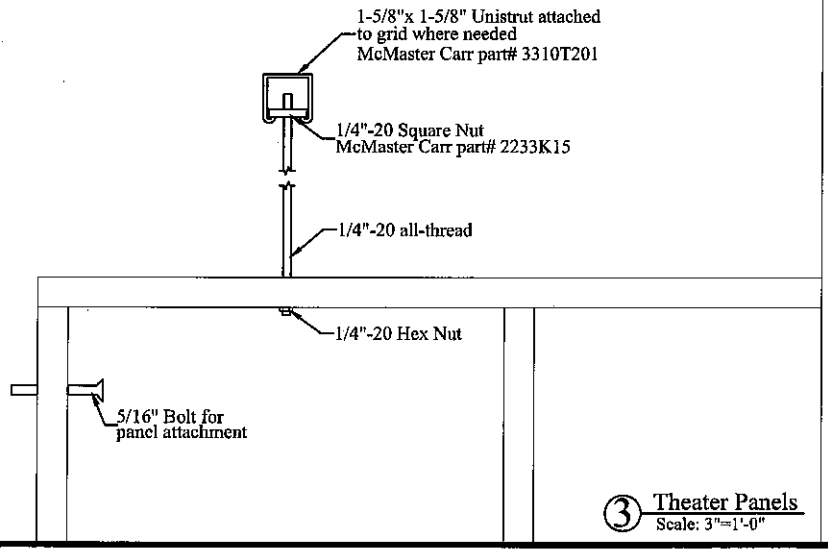

3 Theater Panels
Scale: 3"=1'-0"

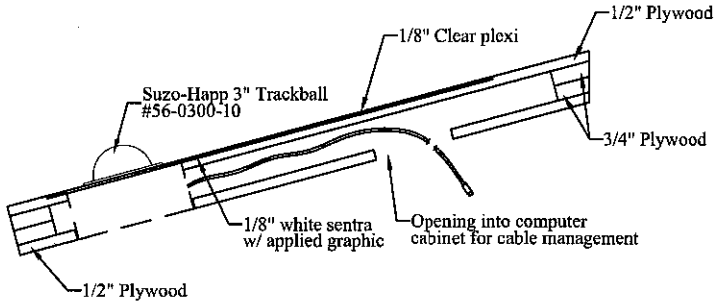

4 Counter Top Detailed Section
Scale: 3"=1'-0"

FX DESIGN GROUP, LLC
922 N. Lakewood Ave.
Ocoee, Florida 34761
407-877-9600
www.fxgroup.tv

PROJECT:
ORLANDO SCIENCE CENTER

DESIGNER:
G.Anderson

DRAFTED BY:
G.Anderson


DRAWING:
GROUNDPLAN

SCALE:

FILE NAME:

DATE:	NOTES:
10/15/09	Preliminary Plan
11/5/09	Revised Plan
01/08/10	Revised Plan

Plate
14

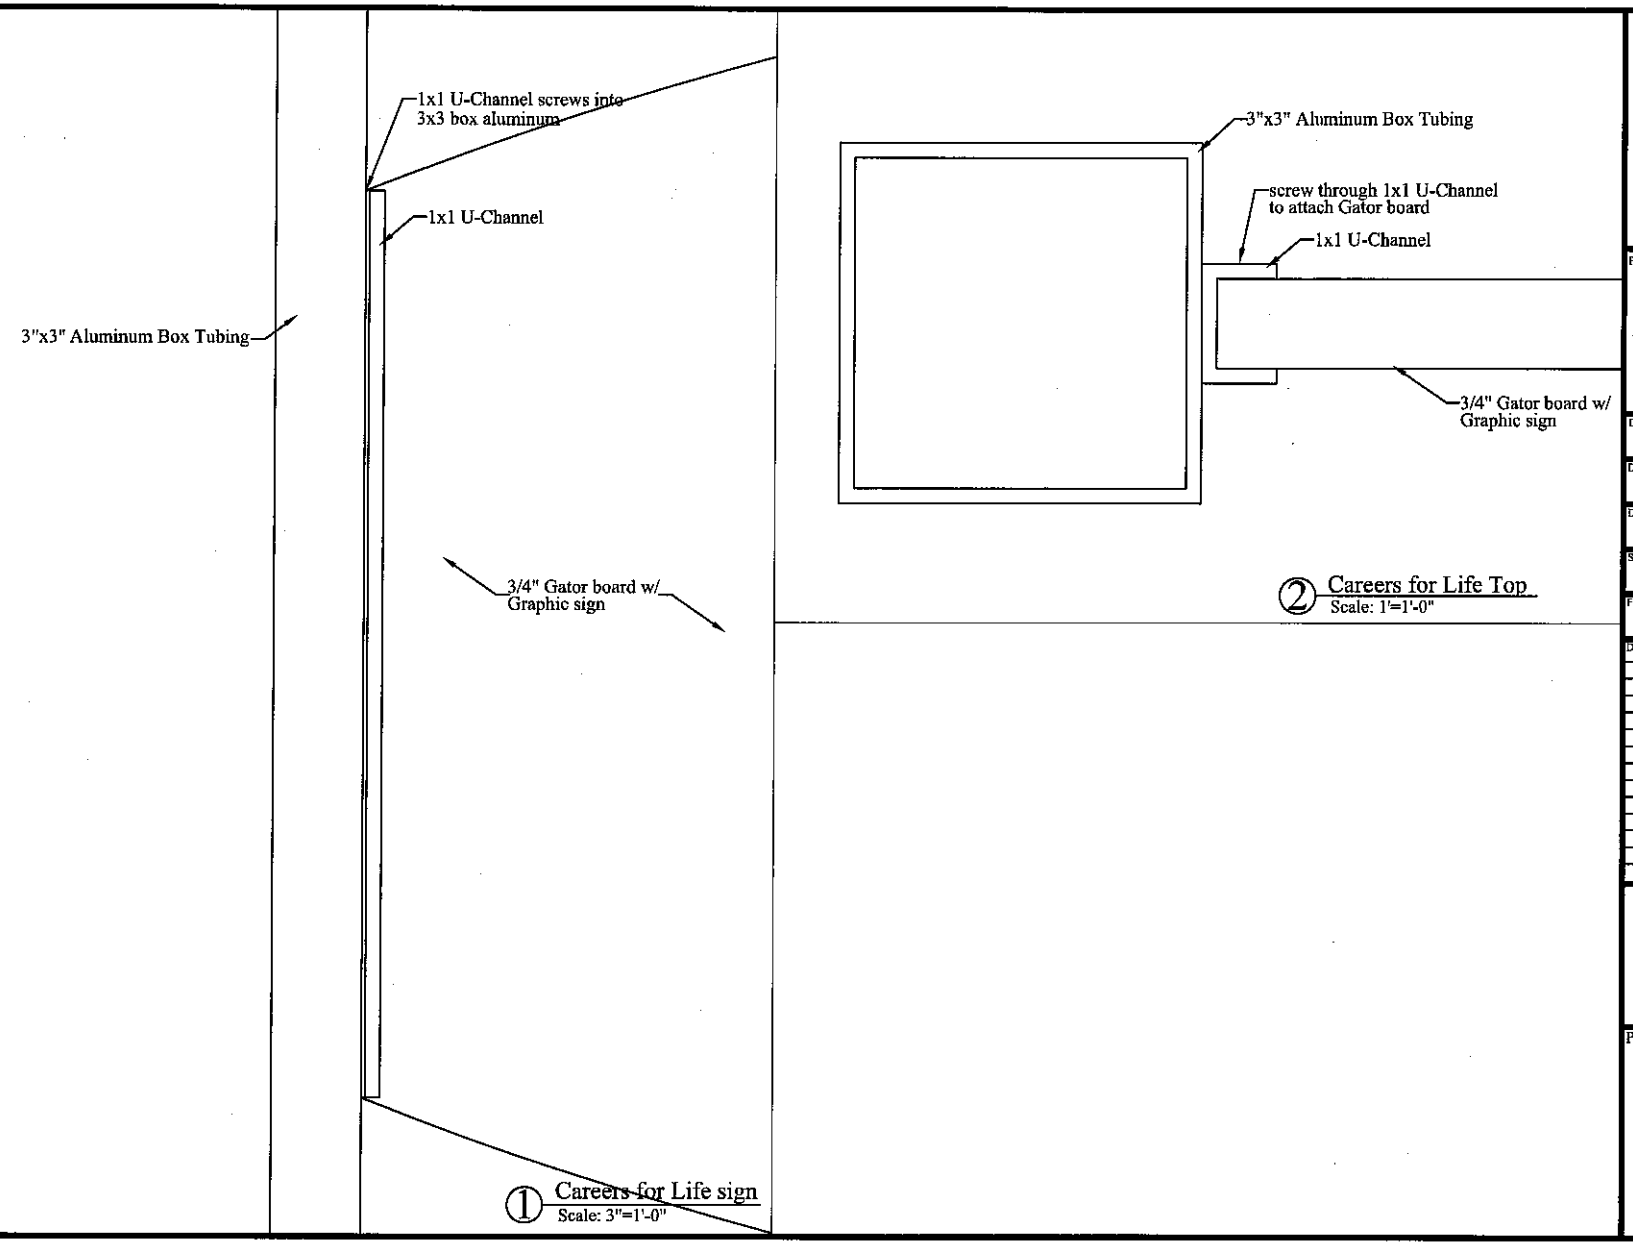

FX DESIGN GROUP, LLC
922 N. Lakewood Ave.
Ocoee, Florida 34761
407-877-9800
www.fxgroup.tv

PROJECT:
ORLANDO SCIENCE CENTER

DESIGNER:
G.Anderson

DRAFTED BY:
G.Anderson

DRAWING:
GROUNDPLAN

SCALE:

FILE NAME:

DATE:	NOTES:
10/15/09	Preliminary Plan
11/5/09	Revised Plan
01/08/10	Revised Plan

Plate
15